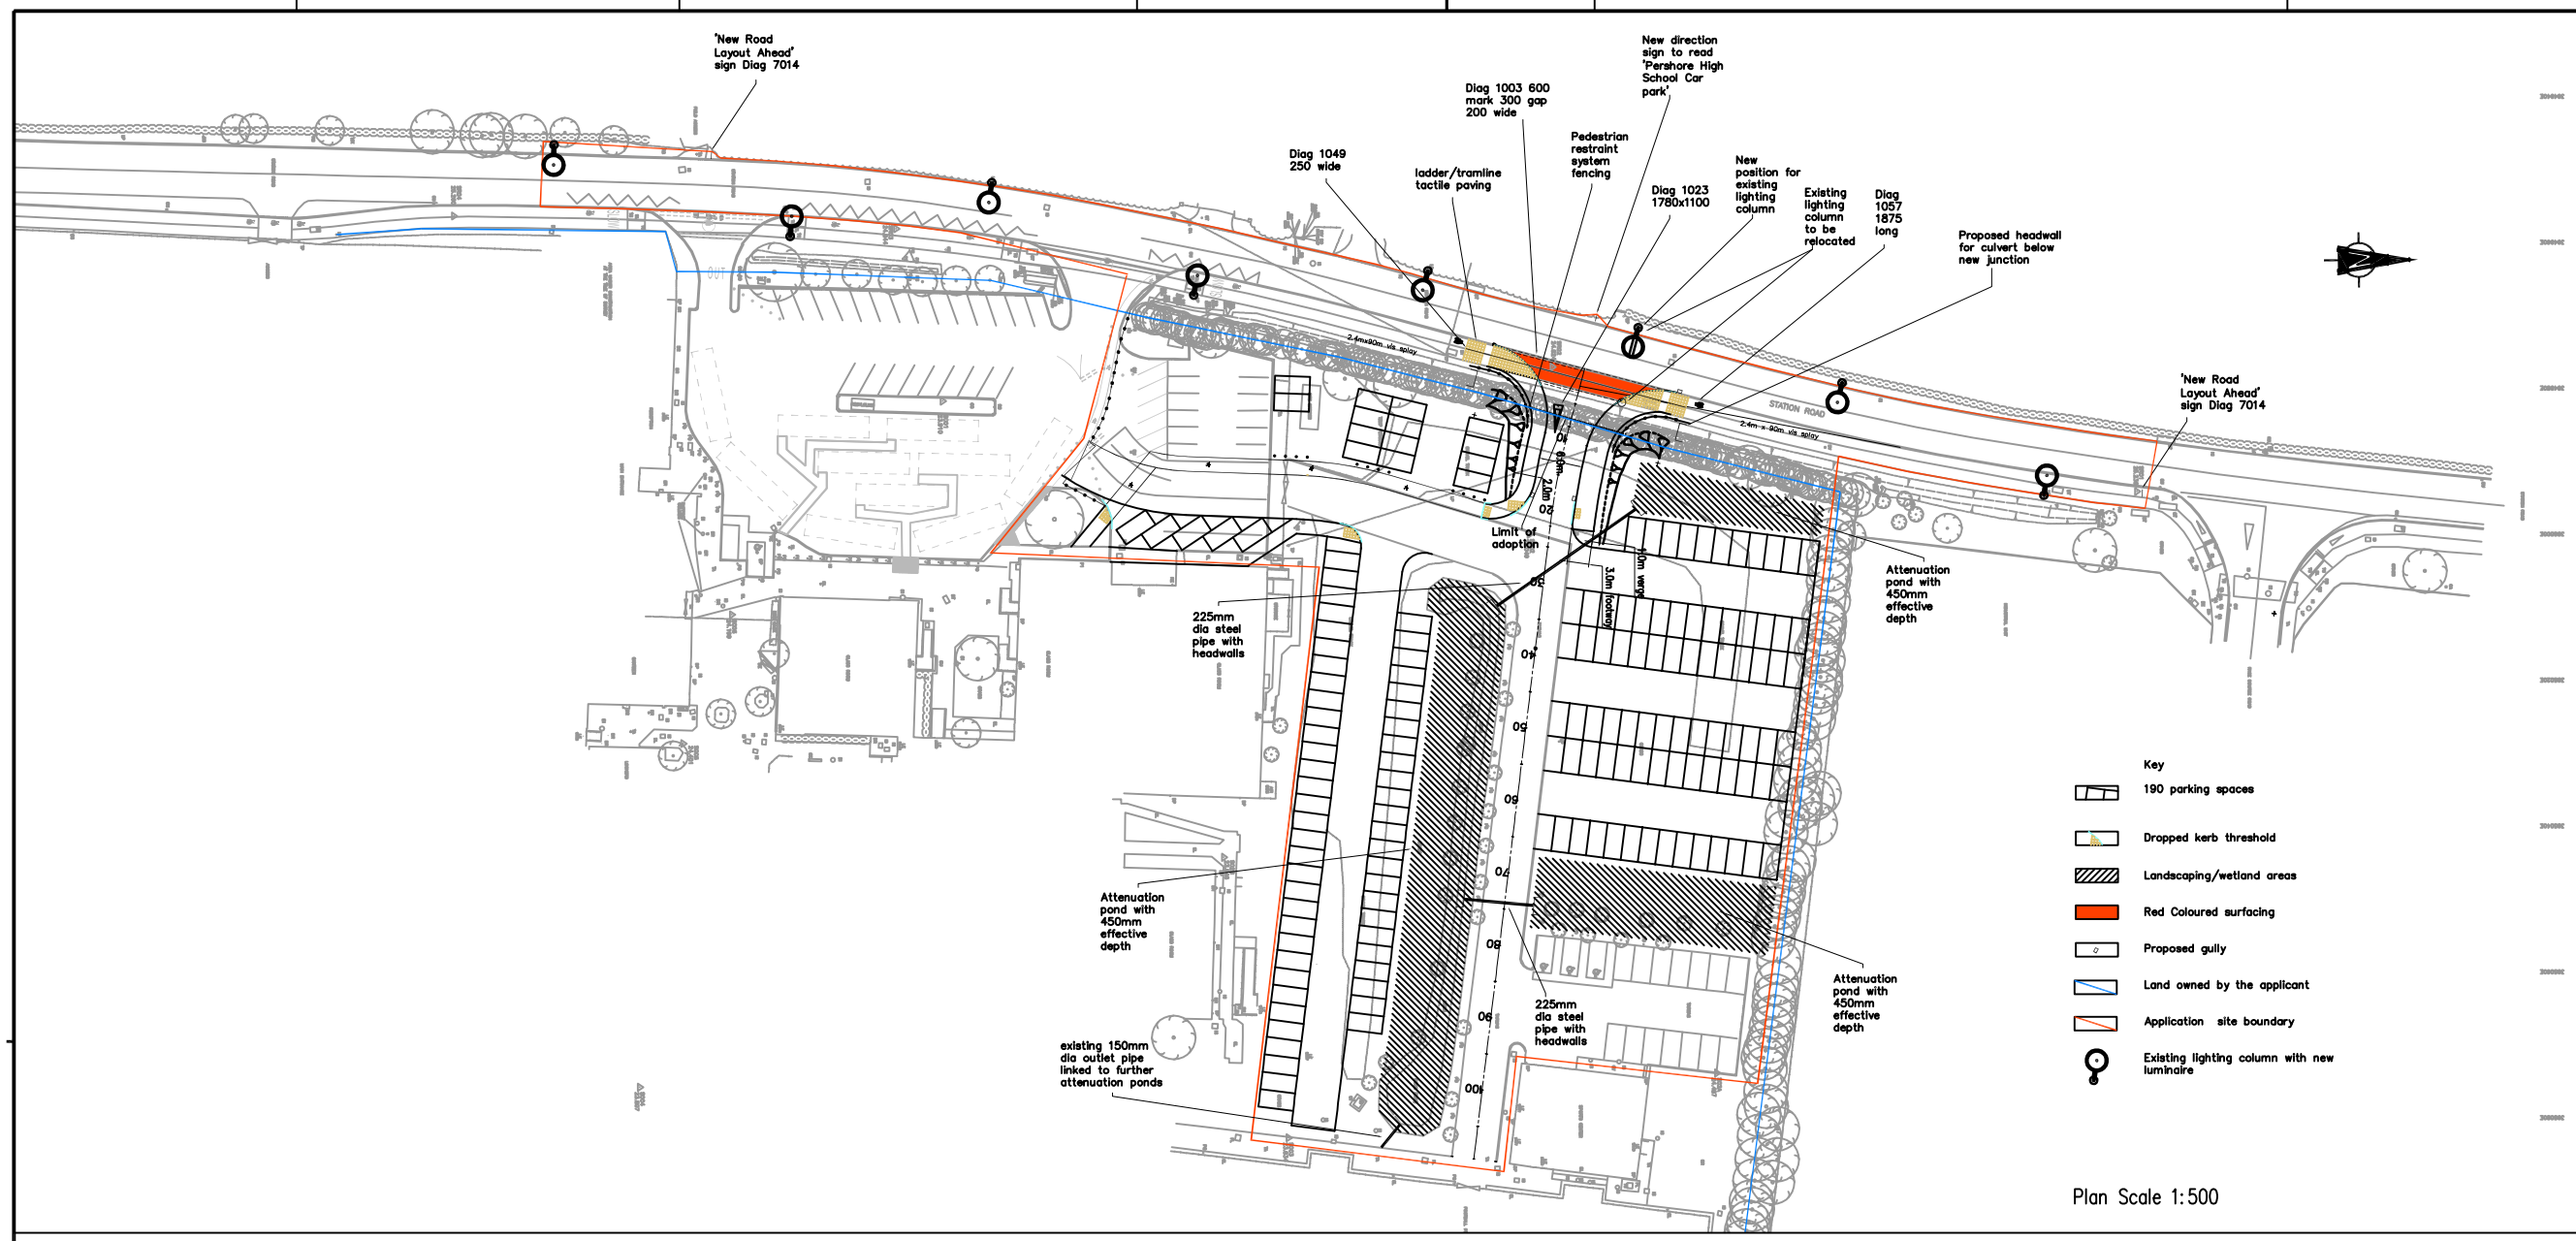

Plan Scale 1:500

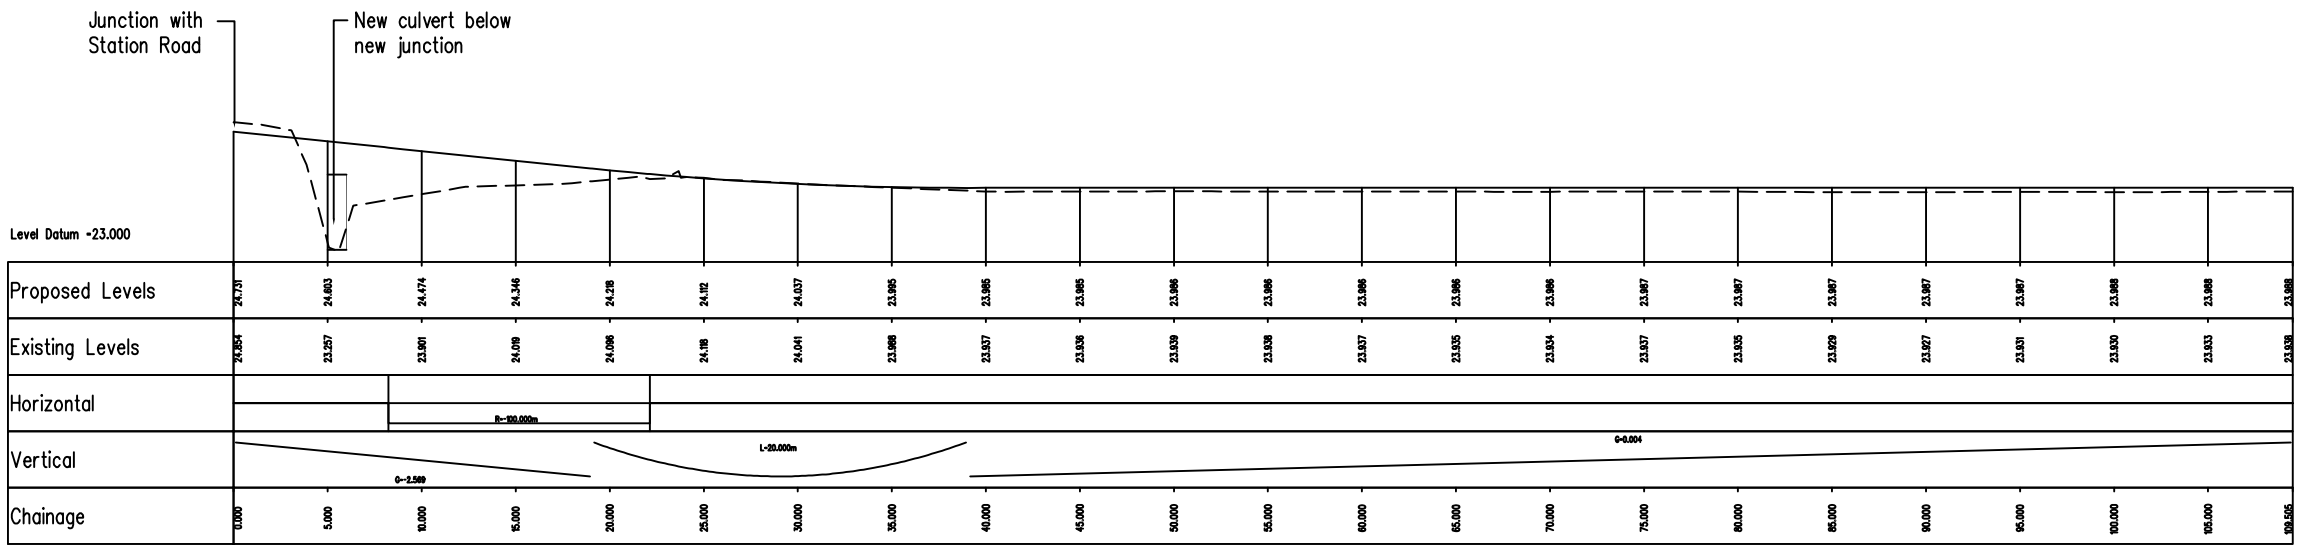

Longitudinal Scale 1:200
Horizontal 1:50 Vertical

Based upon the Ordnance Survey Map with the permission of the Controller of Her Majesty's Stationery Office. Crown Copyright Licence No. LA09073L Worcestershire County Council.
Maps are based upon the NTF computerised editions.

Halcrow Group Ltd
Red Hill House
227 London Road
Worcester WR5 2JG
Tel +44 (0)1905 361361
Fax +44 (0)1905 361362

No.	Revision	By	Date
C	lighting updated	MAT	21/6/11
B	planning boundary amended		
A	carpark modified	MAT	19/5

SCALE 1:200/1:500 @ A1		
Survey		Date
Designed By	MAT	Date FEB 11
Drawn By	MAT	Date MAR 11
Checked By	JW	Date MAR 11

PERSHORE HIGH SCHOOL

BUS BAY

PROPOSED NEW JUNCTION LAYOUT

OPTION 1

worcestershire highways

Drg.No. TKWMFF/100/125 C